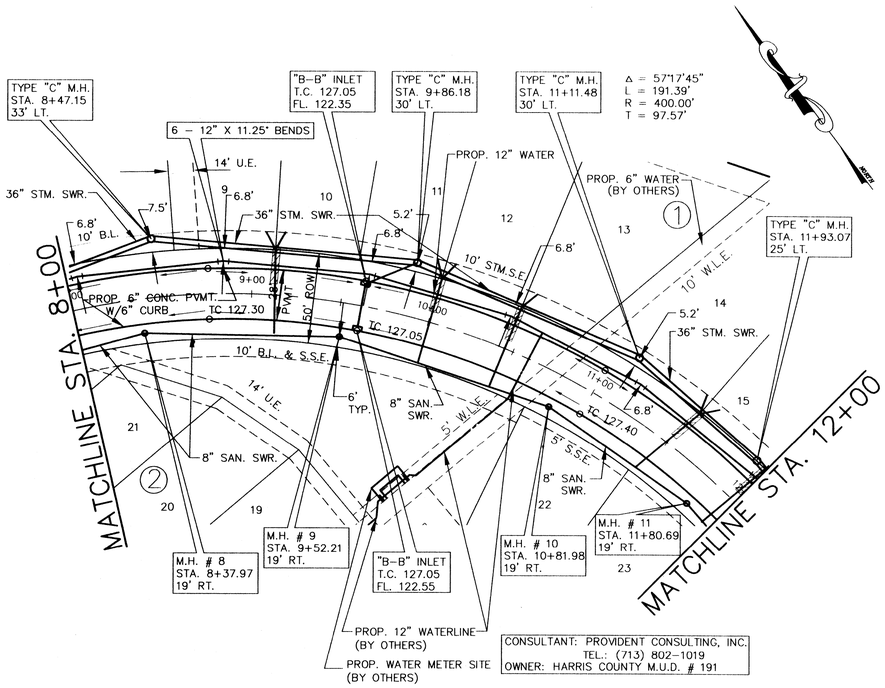

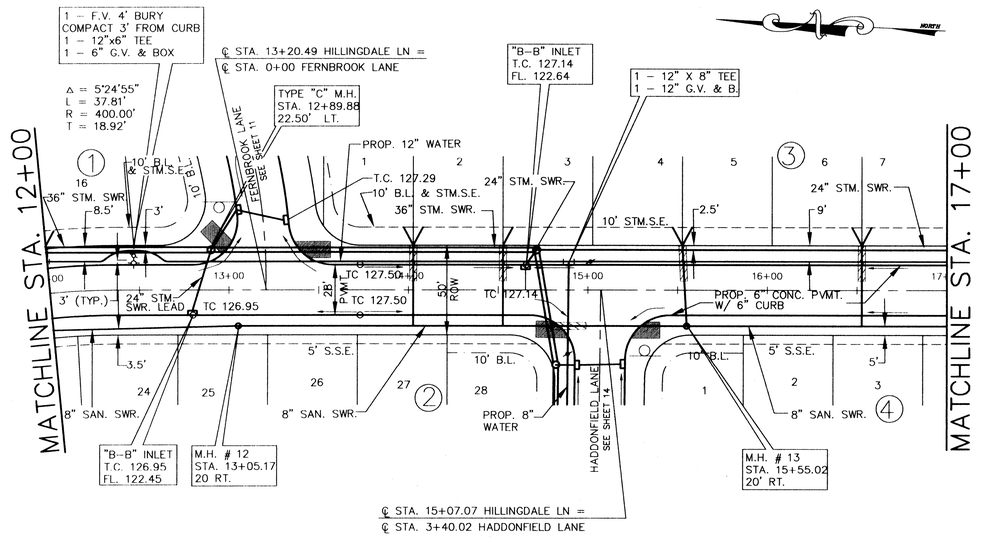

AT ALL SAN. SWR. / WATERLINE CROSSINGS IDENTIFIED WITH: ////

A 20-FT JOINT OF SANITARY SEWER (C-900 PVC PIPE) SHALL BE CENTERED AT WATERLINE.

HIGH HOLLOW LANE / HILLINGDALE LANE

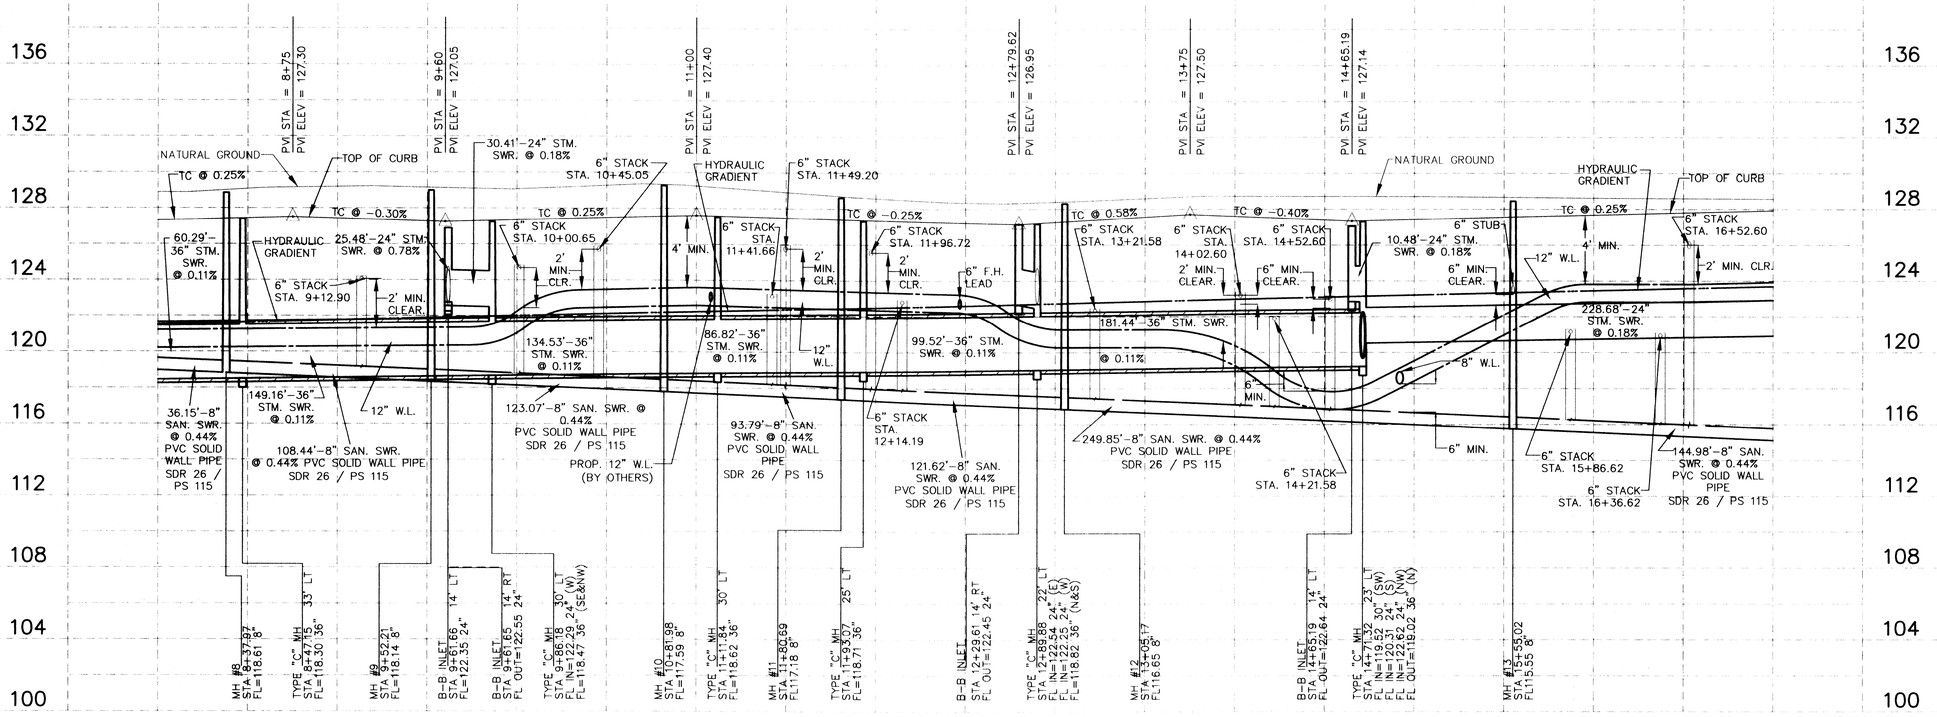

BENCHMARK

RM192 - Bronze disk set in top of concrete post, approx. 8.7 miles Southeast on Missouri Kansas-Texas Railroad from station at Tomball approx. 41 feet Northeast of Northeast rail, approx. 2 feet Northeast of fence, and approx. level with rail. 1973 adjustment. Elev. 130.16

NO.	DATE	REVISIONS	APP.

CONSTRUCTION PLANS
FOR
HARRIS COUNTY M.U.D. No. 191

PRESTONWOOD PARK
SECTION 1
HARRIS COUNTY, TEXAS

PROPOSED
PAVING, DRAINAGE
AND UTILITIES

PRIVATE UTILITY LINES SHOWN

C.A. Watermulder 1/4/00
ENTEX, INC. DATE

Mike Bolin 1/4/00
SOUTHWESTERN BELL TELEPHONE CO. DATE
VALID FOR ONE YEAR ONLY

C.A. Watermulder 1/4/00
HOUSTON LIGHTING & POWER CO. DATE
APPROVAL ONLY FOR CROSSING UNDERGROUND DUCT LINES UNLESS NOTED. VALID AT TIME OF REVIEW ONLY

HARRIS COUNTY
PUBLIC INFRASTRUCTURE DEPARTMENT

APPROVED: for Assistant County Engineer
20 JAN 2000
Date

Approval implied for paving and drainage facilities within Harris County R.O.W. and/or jurisdiction. All other improvements in H.C.R.O.W. and/or jurisdiction are approved as to location only.

The above authorization is valid for one (1) year only.

CITY OF HOUSTON
DEPARTMENT OF PUBLIC WORKS AND ENGINEERING

REVIEWED BY

PRIVATELY FUNDED PUBLIC WORKS	CITY FUNDED PUBLIC WORKS
WATER: Vikas Galdiyan 1-5-2000	
WASTEWATER: 1/6/00	PROJECT MANAGER
STORM WATER: Tam Nguyen	CONSTRUCTION
STREET & BRIDGE	CHIEF ENGINEER

OTHER APPROVAL

TRAFFIC AND TRANSPORTATION | SPONSOR DEPARTMENT

CITY ENGINEER
DIRECTOR OF PUBLIC WORKS AND ENGINEERING 1-11-2000 DATE

SUBMITTED:
SCALE: HORIZ. 1" = 40' VERT. 1" = 4'
DATE: DECEMBER, 1999
SURVEY BY: JOHN THOMAS
F.B. NO:

DESIGNED BY: S.A.J.
DRAWN BY: T.B.M.
SHEET NO. 18 OF 28 SHEETS
CITY DWG NO:

SEAL
STATE OF TEXAS
SALIM A. JOUDRAN
35588
REGISTERED
PROFESSIONAL
ENGINEER
12/30/99

PEPE ENGINEERING
9950 CYPRESSWOOD, SUITE 300
HOUSTON, TEXAS 77070 (M)
TELEPHONE: (281)897-0588
pepeinc@pepe-engineering.com

CADD DWG. FILE: 115_858_ JOB NO.: 9815

0 1 2 ORIGINAL SCALE IN INCHES FOR REDUCED PLANS