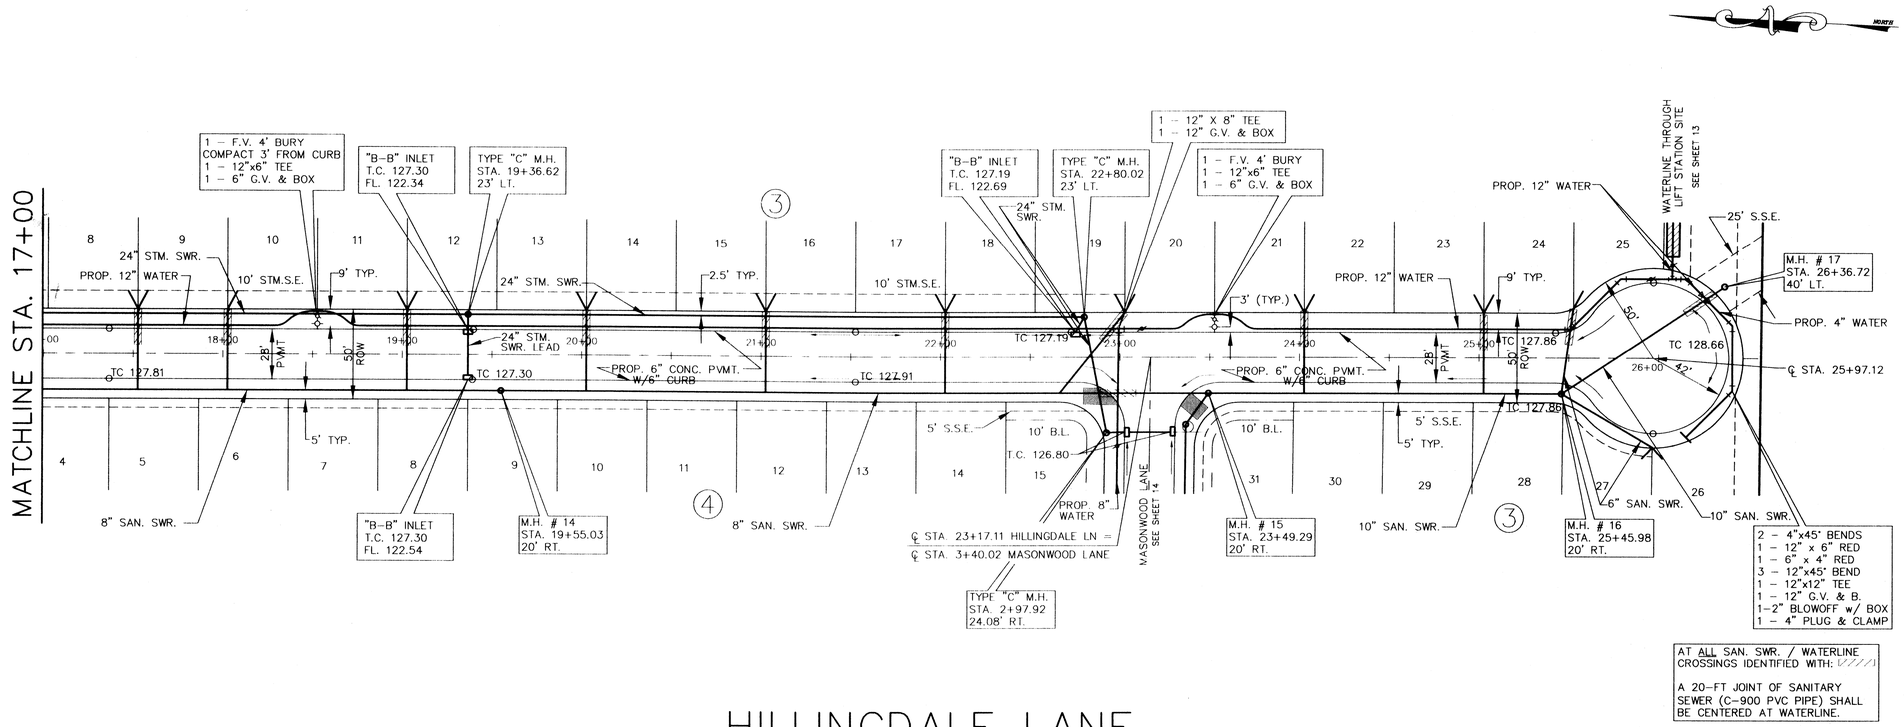

HILLINGDALE LANE

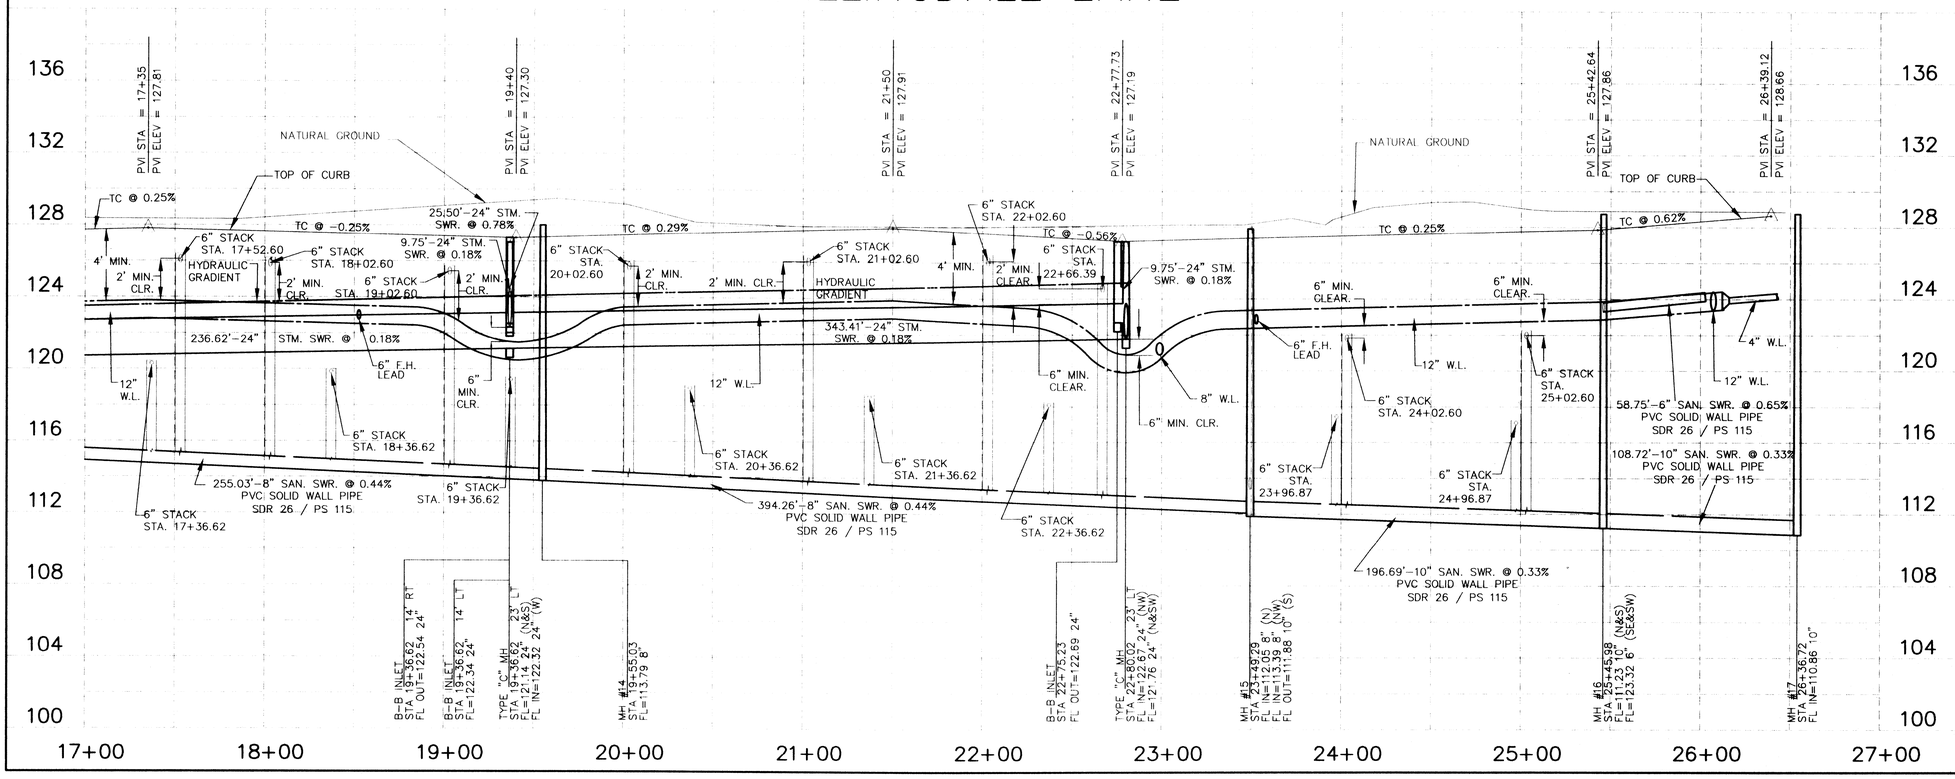

BENCHMARK:

RM192 Bronze disk set in top of concrete post, approx. 8.7 miles Southeast on Missouri-Kansas-Texas Railroad from station at Tomball, approx. 41 feet Northeast of Northeast rail, approx. 2 feet Northeast of fence, and approx level with rail. 1973 adjustment. Elev. 130.16

NO.	DATE	REVISIONS	APP.

CONSTRUCTION PLANS
FOR
HARRIS COUNTY M.U.D. No. 191

PRESTONWOOD PARK
SECTION 1

HARRIS COUNTY, TEXAS

PROPOSED
PAVING, DRAINAGE AND UTILITIES

PRIVATE UTILITY LINES SHOWN

C.A. Watermull — 1/4/00
LNTEX, INC. DATE

Mike Bodin — 1/4/00
SOUTHWESTERN BELL TELEPHONE CO. DATE
VALID FOR ONE YEAR ONLY

C.A. Watermull — 1/4/00
HOUSTON LIGHTING & POWER CO. DATE
APPROVAL ONLY FOR CROSSING UNDERGROUND DUCT LINES UNLESS NOTED. VALID AT TIME OF REVIEW ONLY

HARRIS COUNTY
PUBLIC INFRASTRUCTURE DEPARTMENT

APPROVED: _____
for Assistant County Engineer
18 Jan 2000
Date

Approval implied for paving and drainage facilities within Harris County R.O.W. and/or jurisdiction. All other improvements in H.C.R.O.W. and/or jurisdiction are approved as to location only.

The above authorization is valid for one (1) year only.

CITY OF HOUSTON
DEPARTMENT OF PUBLIC WORKS AND ENGINEERING

REVIEWED BY

PRIVATELY FUNDED PUBLIC WORKS	CITY FUNDED PUBLIC WORKS
WATER: Gutha Goldman 1-6-2000	
WASTEWATER: 1/5/00	PROJECT MANAGER
STORM WATER	CONSTRUCTION
STREET & BRIDGE	CHIEF ENGINEER

OTHER APPROVAL

TRAFFIC AND TRANSPORTATION — SPONSOR DEPARTMENT

CITY ENGINEER — DATE
DIRECTOR OF PUBLIC WORKS AND ENGINEERING — 1-11-2000 DATE

SUBMITTED:

SCALE: HORIZ. 1" = 40'
VERT. 1" = 4'
DATE: DECEMBER, 1999
SURVEY BY: JOHN THOMAS
F B NO:

DESIGNED BY: S.A.J.
DRAWN BY: T.B.M
SHEET NO. 19 OF 28 SHEETS
CITY DWG NO:

SEAL
SALIM A. JAMAL
85558
REGISTERED
PROFESSIONAL
ENGINEER
1-30-00

PEPE ENGINEERING
9950 CYPRESSWOOD, SUITE 300
HOUSTON, TEXAS 77070-5412
TELEPHONE: (281)897-0590
pepeinc@pepe-engineering.com

CADD DWG. FILE.: 115_859_
JOB NO.: 9815

0 1 2 ORIGINAL SCALE IN INCHES FOR REDUCED PLANS