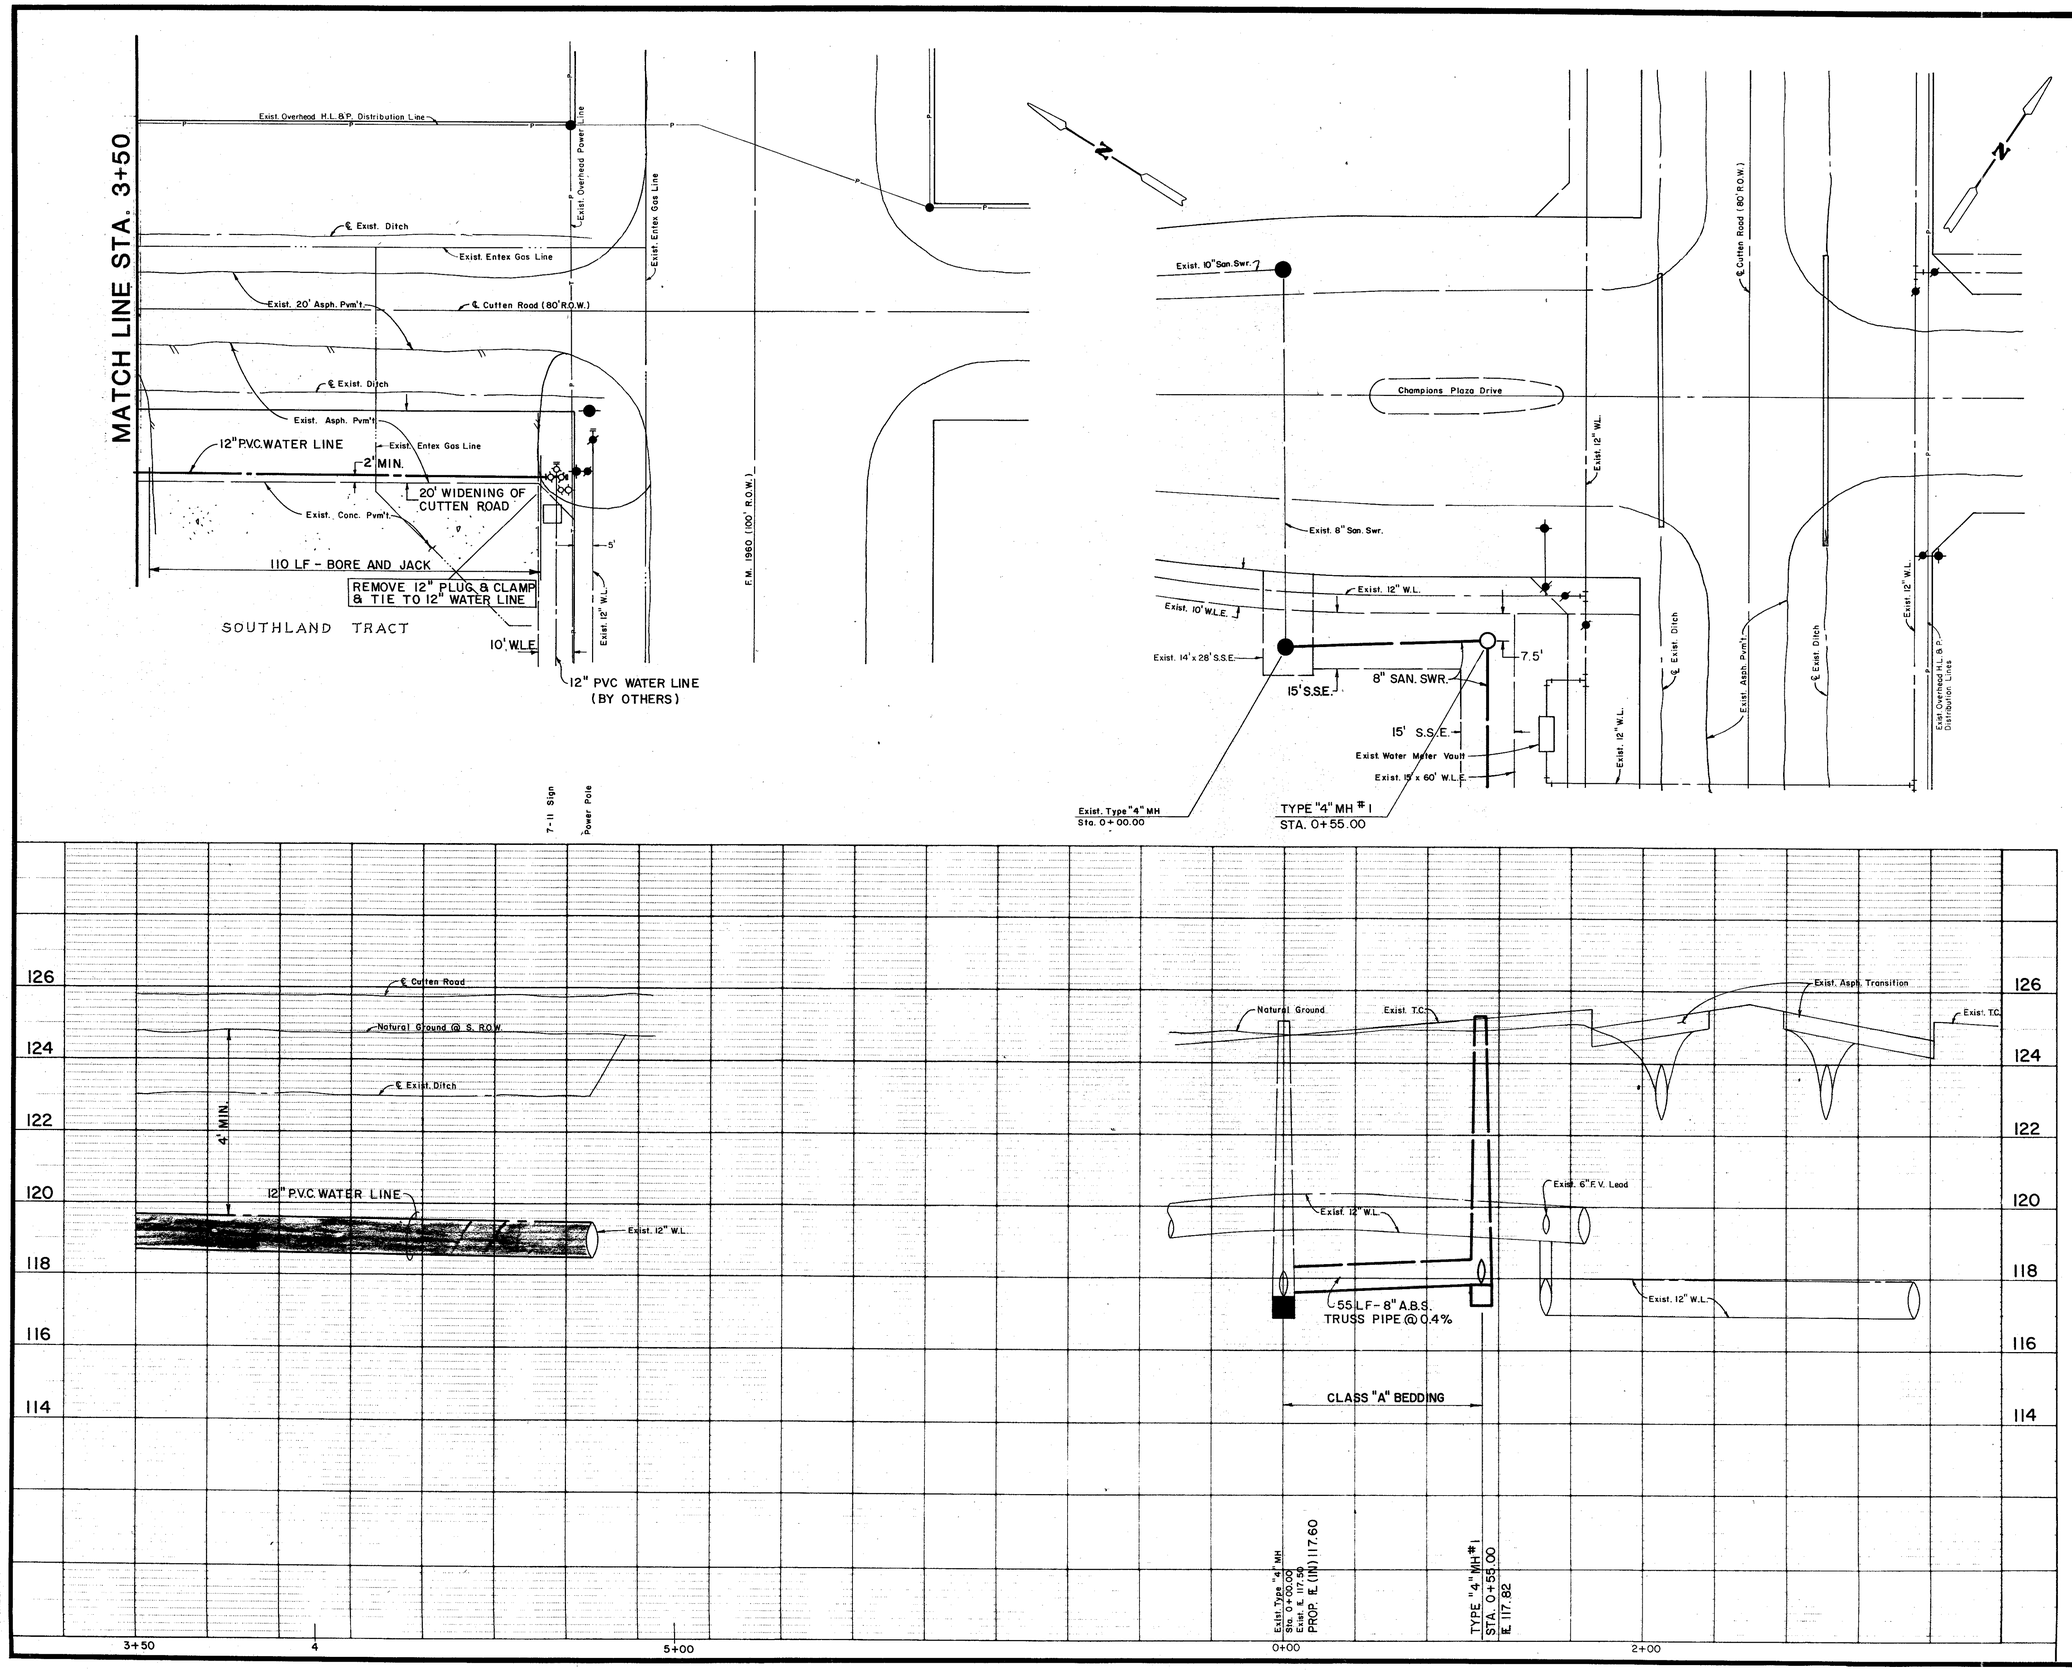

BENCH MARK

NATIONAL GEODETIC SURVEY MARKER NO. Y-1216, LOCATED IN CENTER OF HIGHLINE TOWER. (FIRST TOWER N.W. OF F.M. 1960 AND 80' EAST OF R.R. TRACKS). 1979 ADJ. ELEV. 125.41

APPROVED FOR CITY OF HOUSTON
DEPARTMENT OF PUBLIC WORKS:

Water Design	Paving
Water Quality	Storm Sewer
Assistant Director - Water Div.	Sanitary Sewer
Bridge Division	
Assistant Director	Director
Date:	

OTHER DEPT'S

Traffic & Transp. Dept.	City Planning Dept

Rev.	Date	Description	App.
△			

UTILITY EXTENSION TO SOUTHLAND CORP.

H.C.M.U.D. No. 191

PLAN AND PROFILE

Design By: J.G.R.	Job No: 85032	Sheet 4
Drawn By: J.G.R.	Scale: 1" = 20'(H), 1" = 2'(V)	of 6
Checked By: M.W.B.	Date: JULY, 1987	

LANDEV ENGINEERS, INC.
1706 SEAMIST DRIVE
Houston, Texas 77008