BENCH MARK

NATIONAL GEODETIC SURVEY MARKER NO. Y-1216, LOCATED IN CENTER OF HIGHLINE TOWER. (FIRST TOWER N.W. OF F.M. 1960 AND 80' EAST OF R.R. TRACKS) 1979 ADJ EL. 125.41

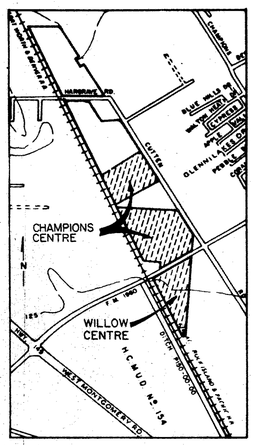

LOCATION MAP

SCALE 1" = 2000'

PROJECT LOCATION

KEY MAP NO. 370-F

SCALE IN FEET (200 100 0 200)

A C R E A G E

RESERVE "A" · RESERVE "B" · RESERVE "C" · RESERVE "D" · RESERVE "E" S.T.P. SITE · RESERVE "F" W.T.P. SITE · RESERVE "G" · ACREAGE

COCKRUM ROAD · EXIST COCKRUM RD. R.O.W. · WILLOW CENTRE DRIVE · CHAMPIONS CENTRE DRIVE · TEMPORARY CUL-DE-SAC · CUTTEN ROAD (80' R.O.W.) · WALTON HEATH DR · PEBBLE BEACH DR · RICHARDSON DR · FUTURE CHAMPIONS DR · EXIST 12" W.L. INDICATED FOR FUTURE WIDENING OF CUTTEN ROAD · PROP 12" W.L. · PROP 8" SSF · PROP 8" SAN SWR · EXIST 24" SAN SWR · EXIST 8" SAN SWR · EXIST 12" SAN SWR · EXIST 8" SAN SWR · EXIST 12" SAN SWR · EXIST 8" SAN SWR · EXIST 12